22-132-CD Appendix A –Proposed Site Plan

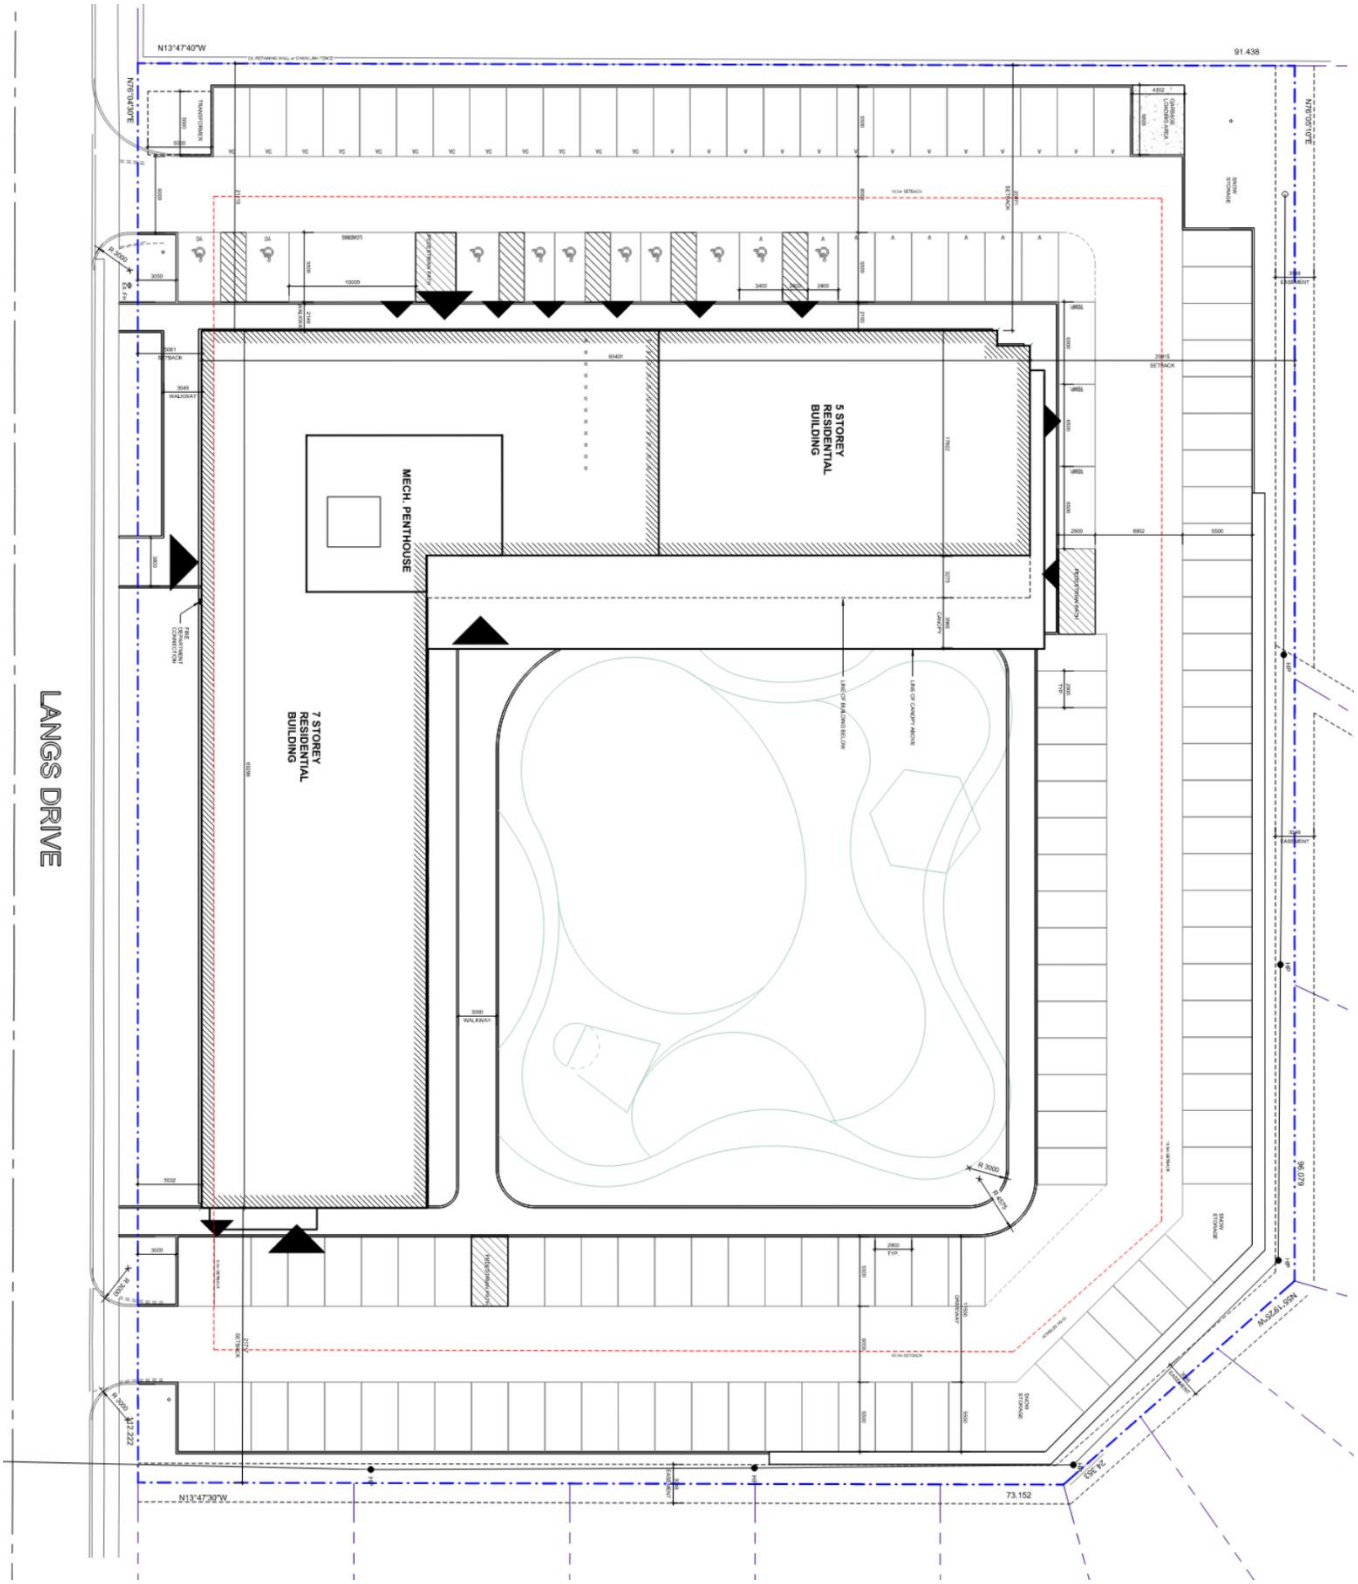
LANGS DRIVE
7 STOREY RESIDENTIAL BUILDING
MECH. PENTHOUSE
5 STOREY RESIDENTIAL BUILDING
N13°47'40"W
91.438
N13°47'36"W
73.152
96.079
N35°51'59"E
N70°54'30"E
R 3000
R 3000
R 3000