Appendix A
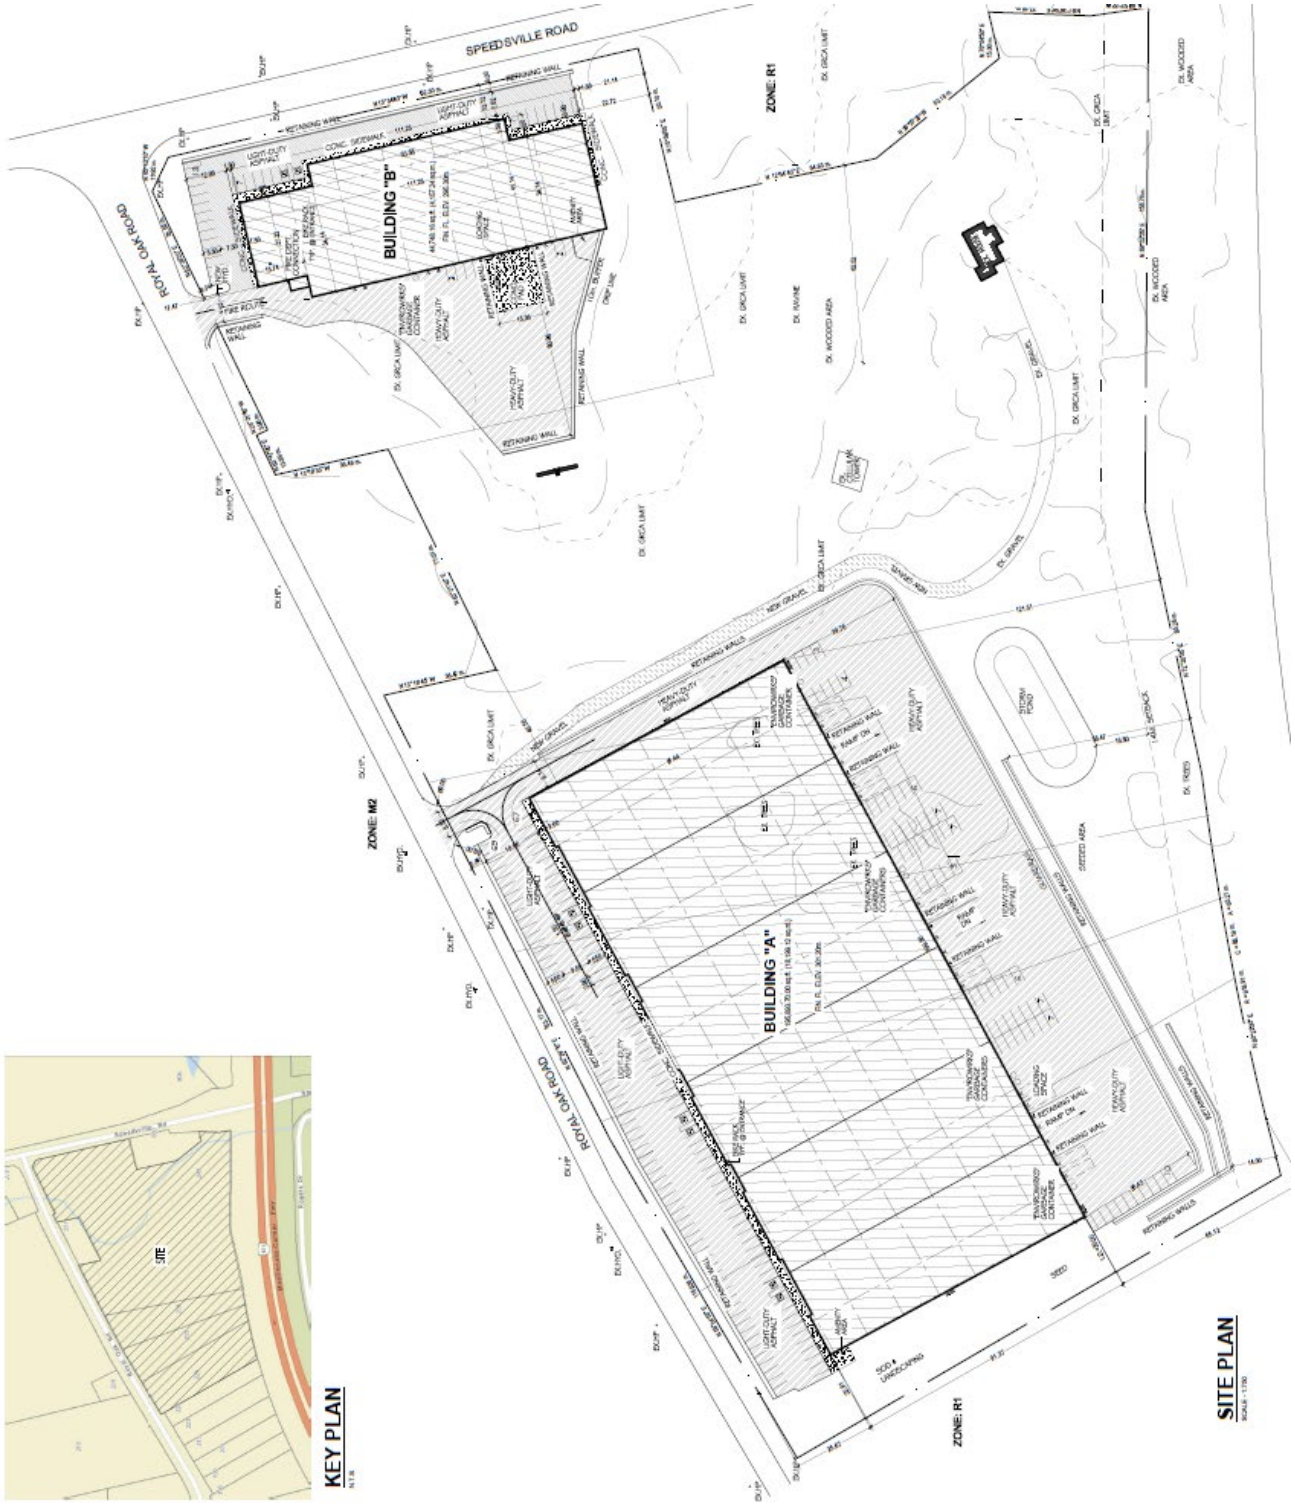
Conceptual Site Plan